Front Elevation

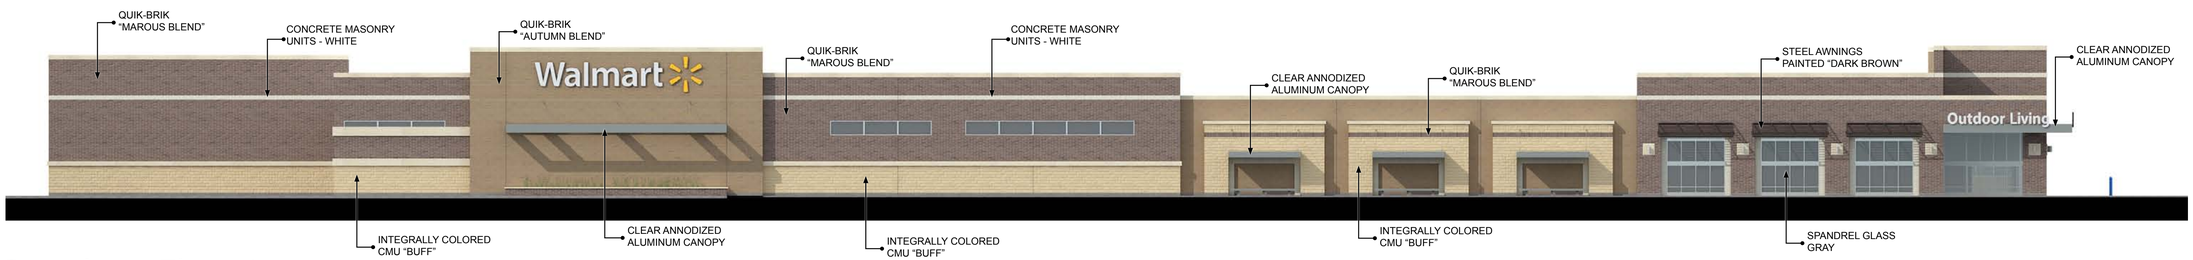

Broadway Elevation

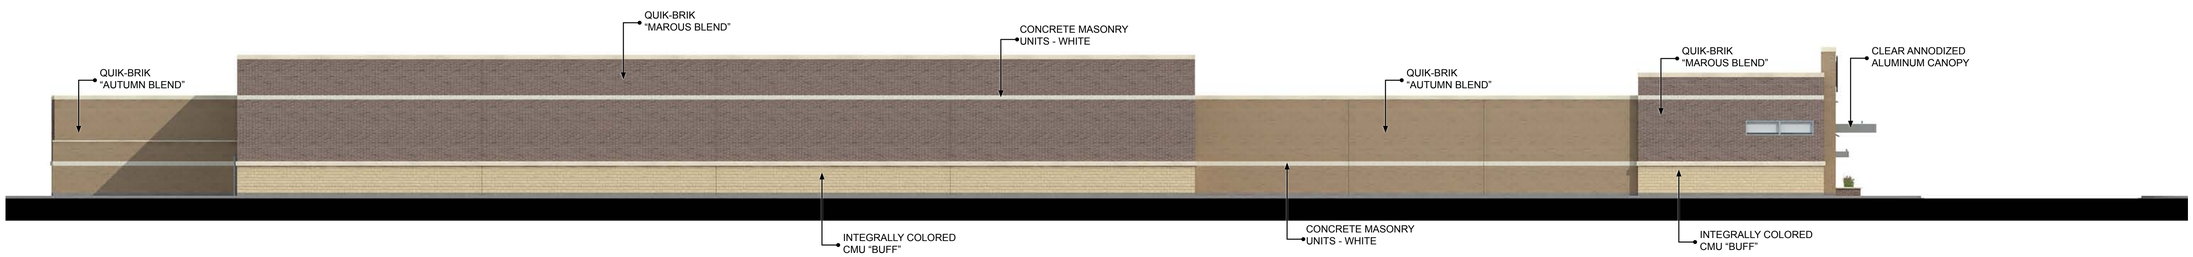

Rear Elevation

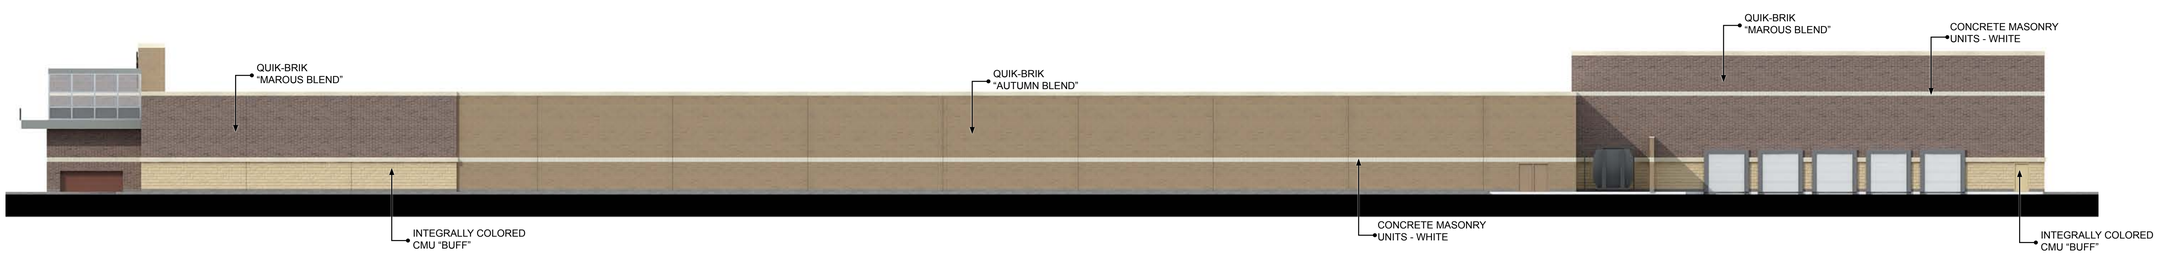

Right Elevation

Walmart

leidos	January 03, 2014	Green Bay,WI	Colored Elevations	1

DESIGN REPRESENTATION ONLY - NOT FOR CONSTRUCTION The building images shown are a representation of the current design intent only. The building images may not reflect variations in color, tone, hue, tint, shading, ambient light intensity, materials, texture, contrast, font style, construction variations required by building codes or inspectors, material availability or final design detailing.

Walmart

leidos	January 03, 2014	Green Bay,WI	Perspectives	2

DESIGN REPRESENTATION ONLY - NOT FOR CONSTRUCTION The building images shown are a representation of the current design intent only. The building images may not reflect variations in color, tone, hue, tint, shading, ambient light intensity, materials, texture, contrast, font style, construction variations required by building codes or inspectors, material availability or final design detailing.

Walmart

leidos	January 03, 2014	Green Bay,WI	Perspective	3

DESIGN REPRESENTATION ONLY - NOT FOR CONSTRUCTION The building images shown are a representation of the current design intent only. The building images may not reflect variations in color, tone, hue, tint, shading, ambient light intensity, materials, texture, contrast, font style, construction variations required by building codes or inspectors, material availability or final design detailing.

Walmart

leidos	January 03, 2014	Green Bay,WI	Perspective	4

DESIGN REPRESENTATION ONLY - NOT FOR CONSTRUCTION The building images shown are a representation of the current design intent only. The building images may not reflect variations in color, tone, hue, tint, shading, ambient light intensity, materials, texture, contrast, font style, construction variations required by building codes or inspectors, material availability or final design detailing.

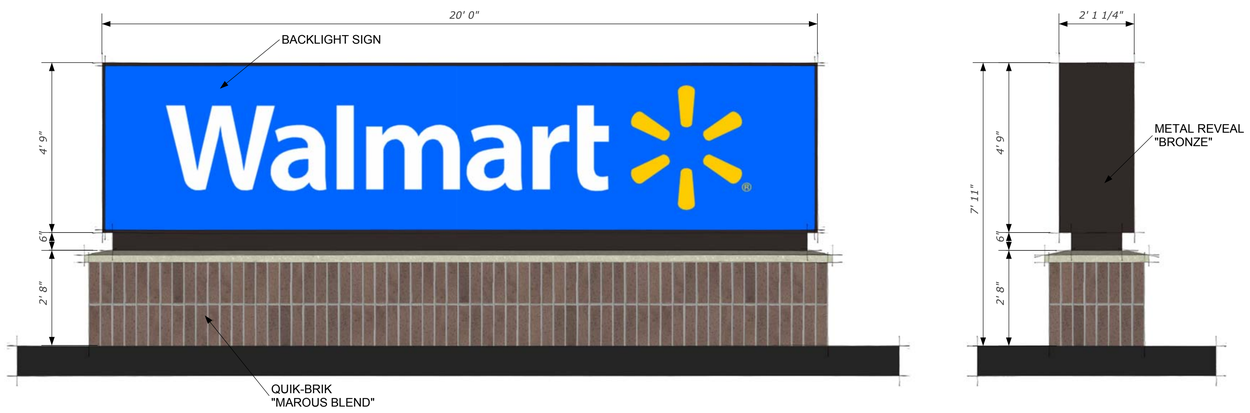

Walmart

leidos	January 03, 2014	Green Bay,WI	Monument Sign	5

DESIGN REPRESENTATION ONLY - NOT FOR CONSTRUCTION The building images shown are a representation of the current design intent only. The building images may not reflect variations in color, tone, hue, tint, shading, ambient light intensity, materials, texture, contrast, font style, construction variations required by building codes or inspectors, material availability or final design detailing.

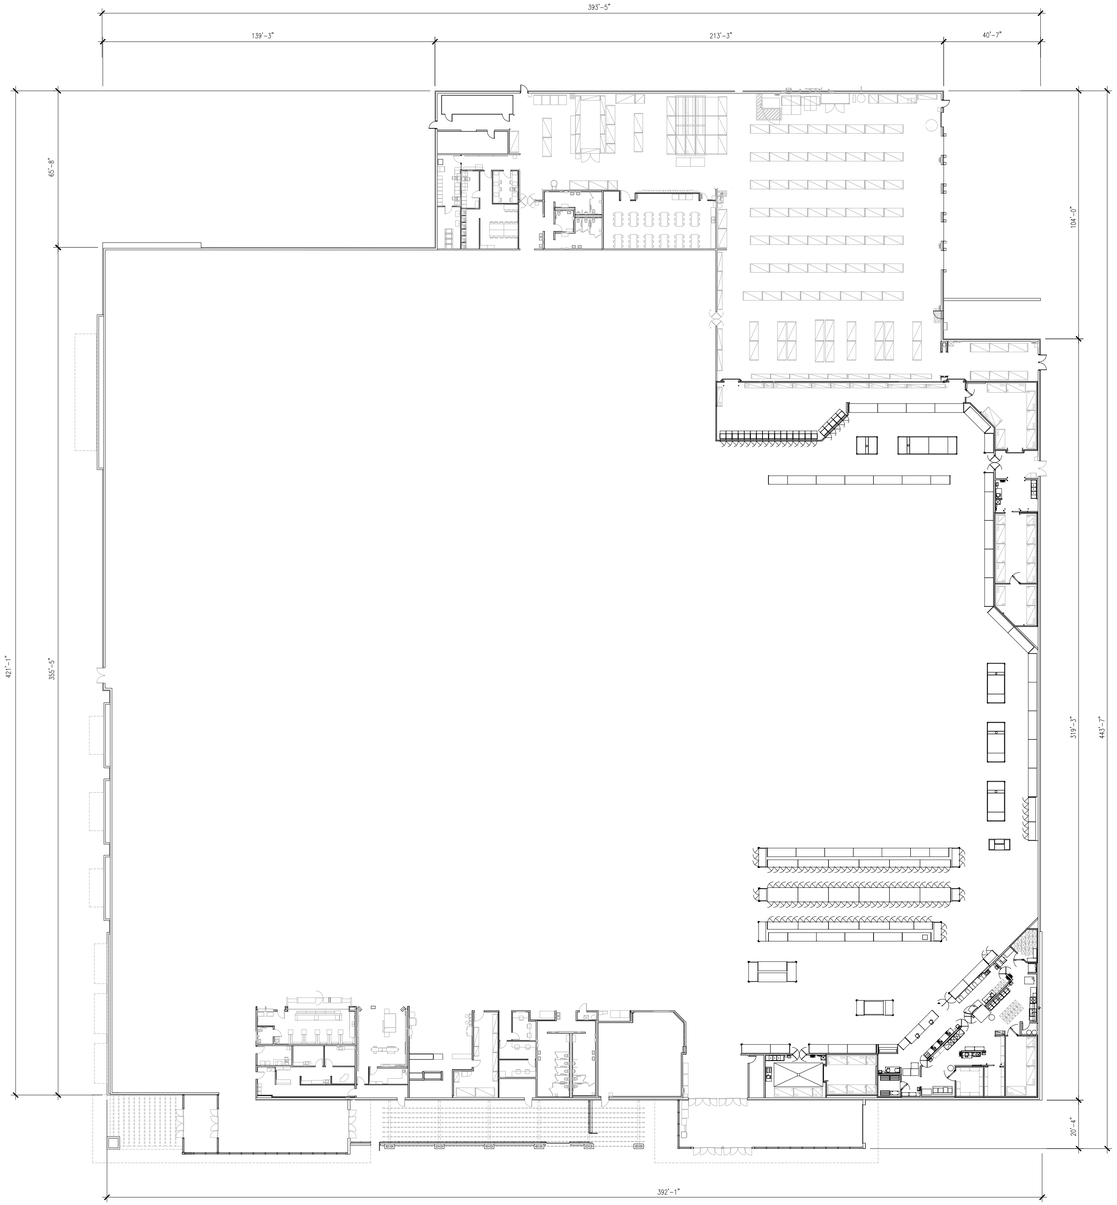

BUILDING SIGNAGE SCHEDULE						
FRONT SIGNAGE	QTY	COLOR	INDIVIDUAL AREA		TOTAL AREA	
Walmart * (spark)	2 2	WHITE YELLOW	298.00	SF	596.00	SF
Market	1	WHITE	28.17	SF	28.17	SF
Home & Pharmacy	1	WHITE	97.66	SF	97.66	SF
Outdoor Living	1	WHITE	77.17	SF	77.17	SF
TOTAL BUILDING SIGNAGE					799.00	SF

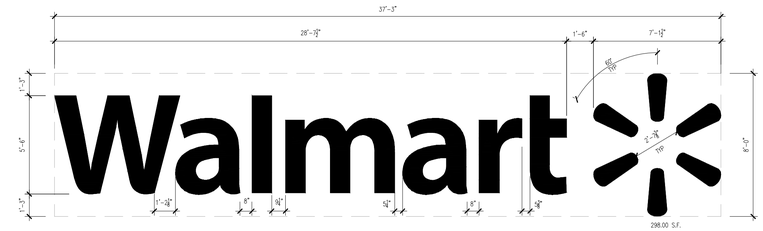

SITE SIGNAGE SCHEDULE						
SIGNAGE	QTY	COLOR	INDIVIDUAL AREA		TOTAL AREA	
Walmart Monument (INTERNALLY ILLUMINATED)	1	WHITE LETTERING, YELLOW SPARK	95.00	SF	95.00	SF
TOTAL SITE SIGNAGE					95.00	SF

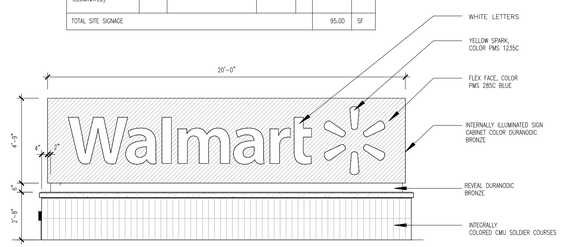

Walmart

leidos

January 03, 2014

Green Bay,WI

Floor Plan & Signage (preliminary)

DESIGN REPRESENTATION ONLY - NOT FOR CONSTRUCTION The building images shown are a representation of the current design intent only. The building images may not reflect variations in color, tone, hue, tint, shading, ambient light intensity, materials, texture, contrast, font style, construction variations required by building codes or inspectors, material availability or final design detailing.